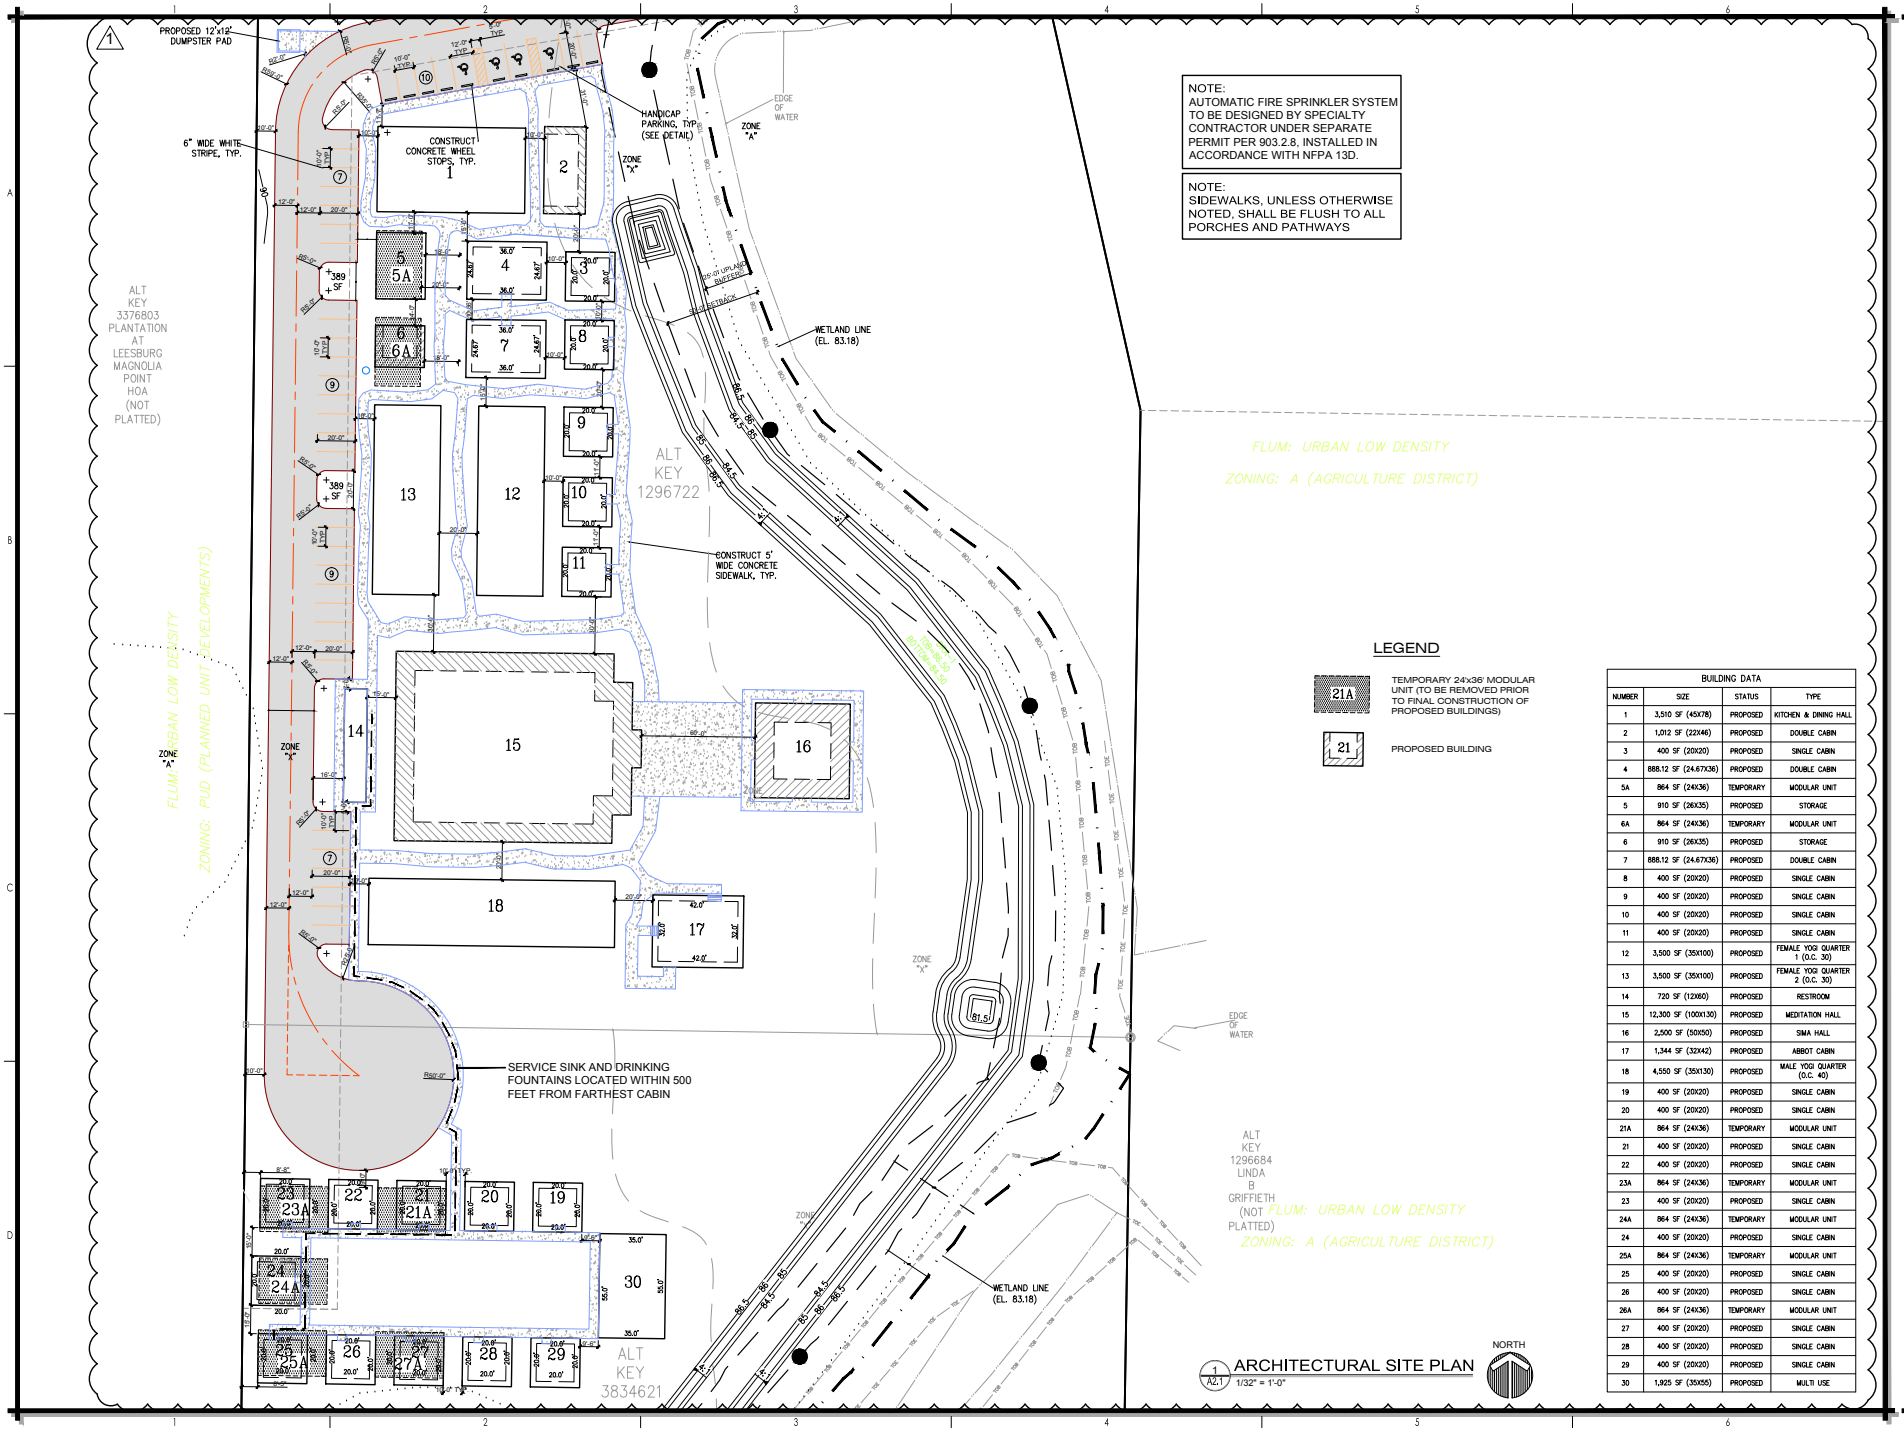

NOTE:
AUTOMATIC FIRE SPRINKLER SYSTEM TO BE DESIGNED BY SPECIALTY CONTRACTOR UNDER SEPARATE PERMIT PER 903.2.8, INSTALLED IN ACCORDANCE WITH NFPA 13D.

NOTE:
SIDEWALKS, UNLESS OTHERWISE NOTED, SHALL BE FLUSH TO ALL PORCHES AND PATHWAYS

LEGEND

21A — TEMPORARY 24'x36' MODULAR UNIT (TO BE REMOVED PRIOR TO FINAL CONSTRUCTION OF PROPOSED BUILDINGS)

21 — PROPOSED BUILDING

BUILDING DATA

NUMBER	SIZE	STATUS	TYPE
1	3,510 SF (45X78)	PROPOSED	KITCHEN & DINING HALL
2	1,012 SF (22X46)	PROPOSED	DOUBLE CABIN
3	400 SF (20X20)	PROPOSED	SINGLE CABIN
4	888.12 SF (24.67X36)	PROPOSED	DOUBLE CABIN
5A	864 SF (24X36)	TEMPORARY	MODULAR UNIT
5	910 SF (26X35)	PROPOSED	STORAGE
6A	864 SF (24X36)	TEMPORARY	MODULAR UNIT
6	910 SF (26X35)	PROPOSED	STORAGE
7	888.12 SF (24.67X36)	PROPOSED	DOUBLE CABIN
8	400 SF (20X20)	PROPOSED	SINGLE CABIN
9	400 SF (20X20)	PROPOSED	SINGLE CABIN
10	400 SF (20X20)	PROPOSED	SINGLE CABIN
11	400 SF (20X20)	PROPOSED	SINGLE CABIN
12	3,500 SF (35X100)	PROPOSED	FEMALE YOGI QUARTER 1 (O.C. 30)
13	3,500 SF (35X100)	PROPOSED	FEMALE YOGI QUARTER 2 (O.C. 30)
14	720 SF (12X60)	PROPOSED	RESTROOM
15	12,300 SF (100X130)	PROPOSED	MEDITATION HALL
16	2,500 SF (50X50)	PROPOSED	SIMA HALL
17	1,344 SF (32X42)	PROPOSED	ABBOT CABIN
18	4,550 SF (35X130)	PROPOSED	MALE YOGI QUARTER (O.C. 40)
19	400 SF (20X20)	PROPOSED	SINGLE CABIN
20	400 SF (20X20)	PROPOSED	SINGLE CABIN
21A	864 SF (24X36)	TEMPORARY	MODULAR UNIT
21	400 SF (20X20)	PROPOSED	SINGLE CABIN
22	400 SF (20X20)	PROPOSED	SINGLE CABIN
23A	864 SF (24X36)	TEMPORARY	MODULAR UNIT
23	400 SF (20X20)	PROPOSED	SINGLE CABIN
24A	864 SF (24X36)	TEMPORARY	MODULAR UNIT
24	400 SF (20X20)	PROPOSED	SINGLE CABIN
25A	864 SF (24X36)	TEMPORARY	MODULAR UNIT
25	400 SF (20X20)	PROPOSED	SINGLE CABIN
26	400 SF (20X20)	PROPOSED	SINGLE CABIN
26A	864 SF (24X36)	TEMPORARY	MODULAR UNIT
27	400 SF (20X20)	PROPOSED	SINGLE CABIN
28	400 SF (20X20)	PROPOSED	SINGLE CABIN
29	400 SF (20X20)	PROPOSED	SINGLE CABIN
30	1,925 SF (35X55)	PROPOSED	MULTI USE

POWELL STUDIO ARCHITECTURE
ARCHITECTURE | INTERIOR DESIGN
1318 BOWMAN STREET ● CLERMONT, FLORIDA 34711
PH: (352) 874-2240 ● FAX: (877) 480-7183
www.powellstudioarch.com
AA# 26002234

© COPYRIGHT 2016 POWELL STUDIO ARCHITECTURE, LLC. THIS DRAWING AND ALL IDEAS, DESIGNS, ARRANGEMENTS, AND PLANS INDICATED OR REPRESENTED BY THIS MATERIAL, DRAWINGS OR FILES HEREIN ARE THE EXCLUSIVE PROPERTY OF POWELL STUDIO ARCHITECTURE, LLC., AND WERE CREATED, EVOLVED, AND DEVELOPED FOR USE ON AND IN CONJUNCTION WITH THE SPECIFIED PROJECT. THIS DRAWING MAY NOT BE USED OR DISCLOSED TO ANY PERSON, FIRM, OR CORPORATION FOR ANY PURPOSE WHATSOEVER WITHOUT THE WRITTEN CONSENT OF POWELL STUDIO ARCHITECTURE, LLC.

CONSULTANT:

OWNER / PROJECT:

VIETNAMESE AMERICAN BUDDHIST ASSOCIATION

LEESBURG, FLORIDA

PROFESSIONAL SEAL:

STATE OF FLORIDA · ROBERT JEFFREY POWELL · REGISTERED ARCHITECT · AR94675

MAY 9, 2017

PROJECT NO: PSA2016-14

REVISIONS:

MARK	DATE	DESCRIPTION
1	05/08/17	BLDG. DEPT. COMMENTS

ISSUE DATE: DECEMBER 14, 2016

ARCHITECTURAL SITE PLAN

A2.1